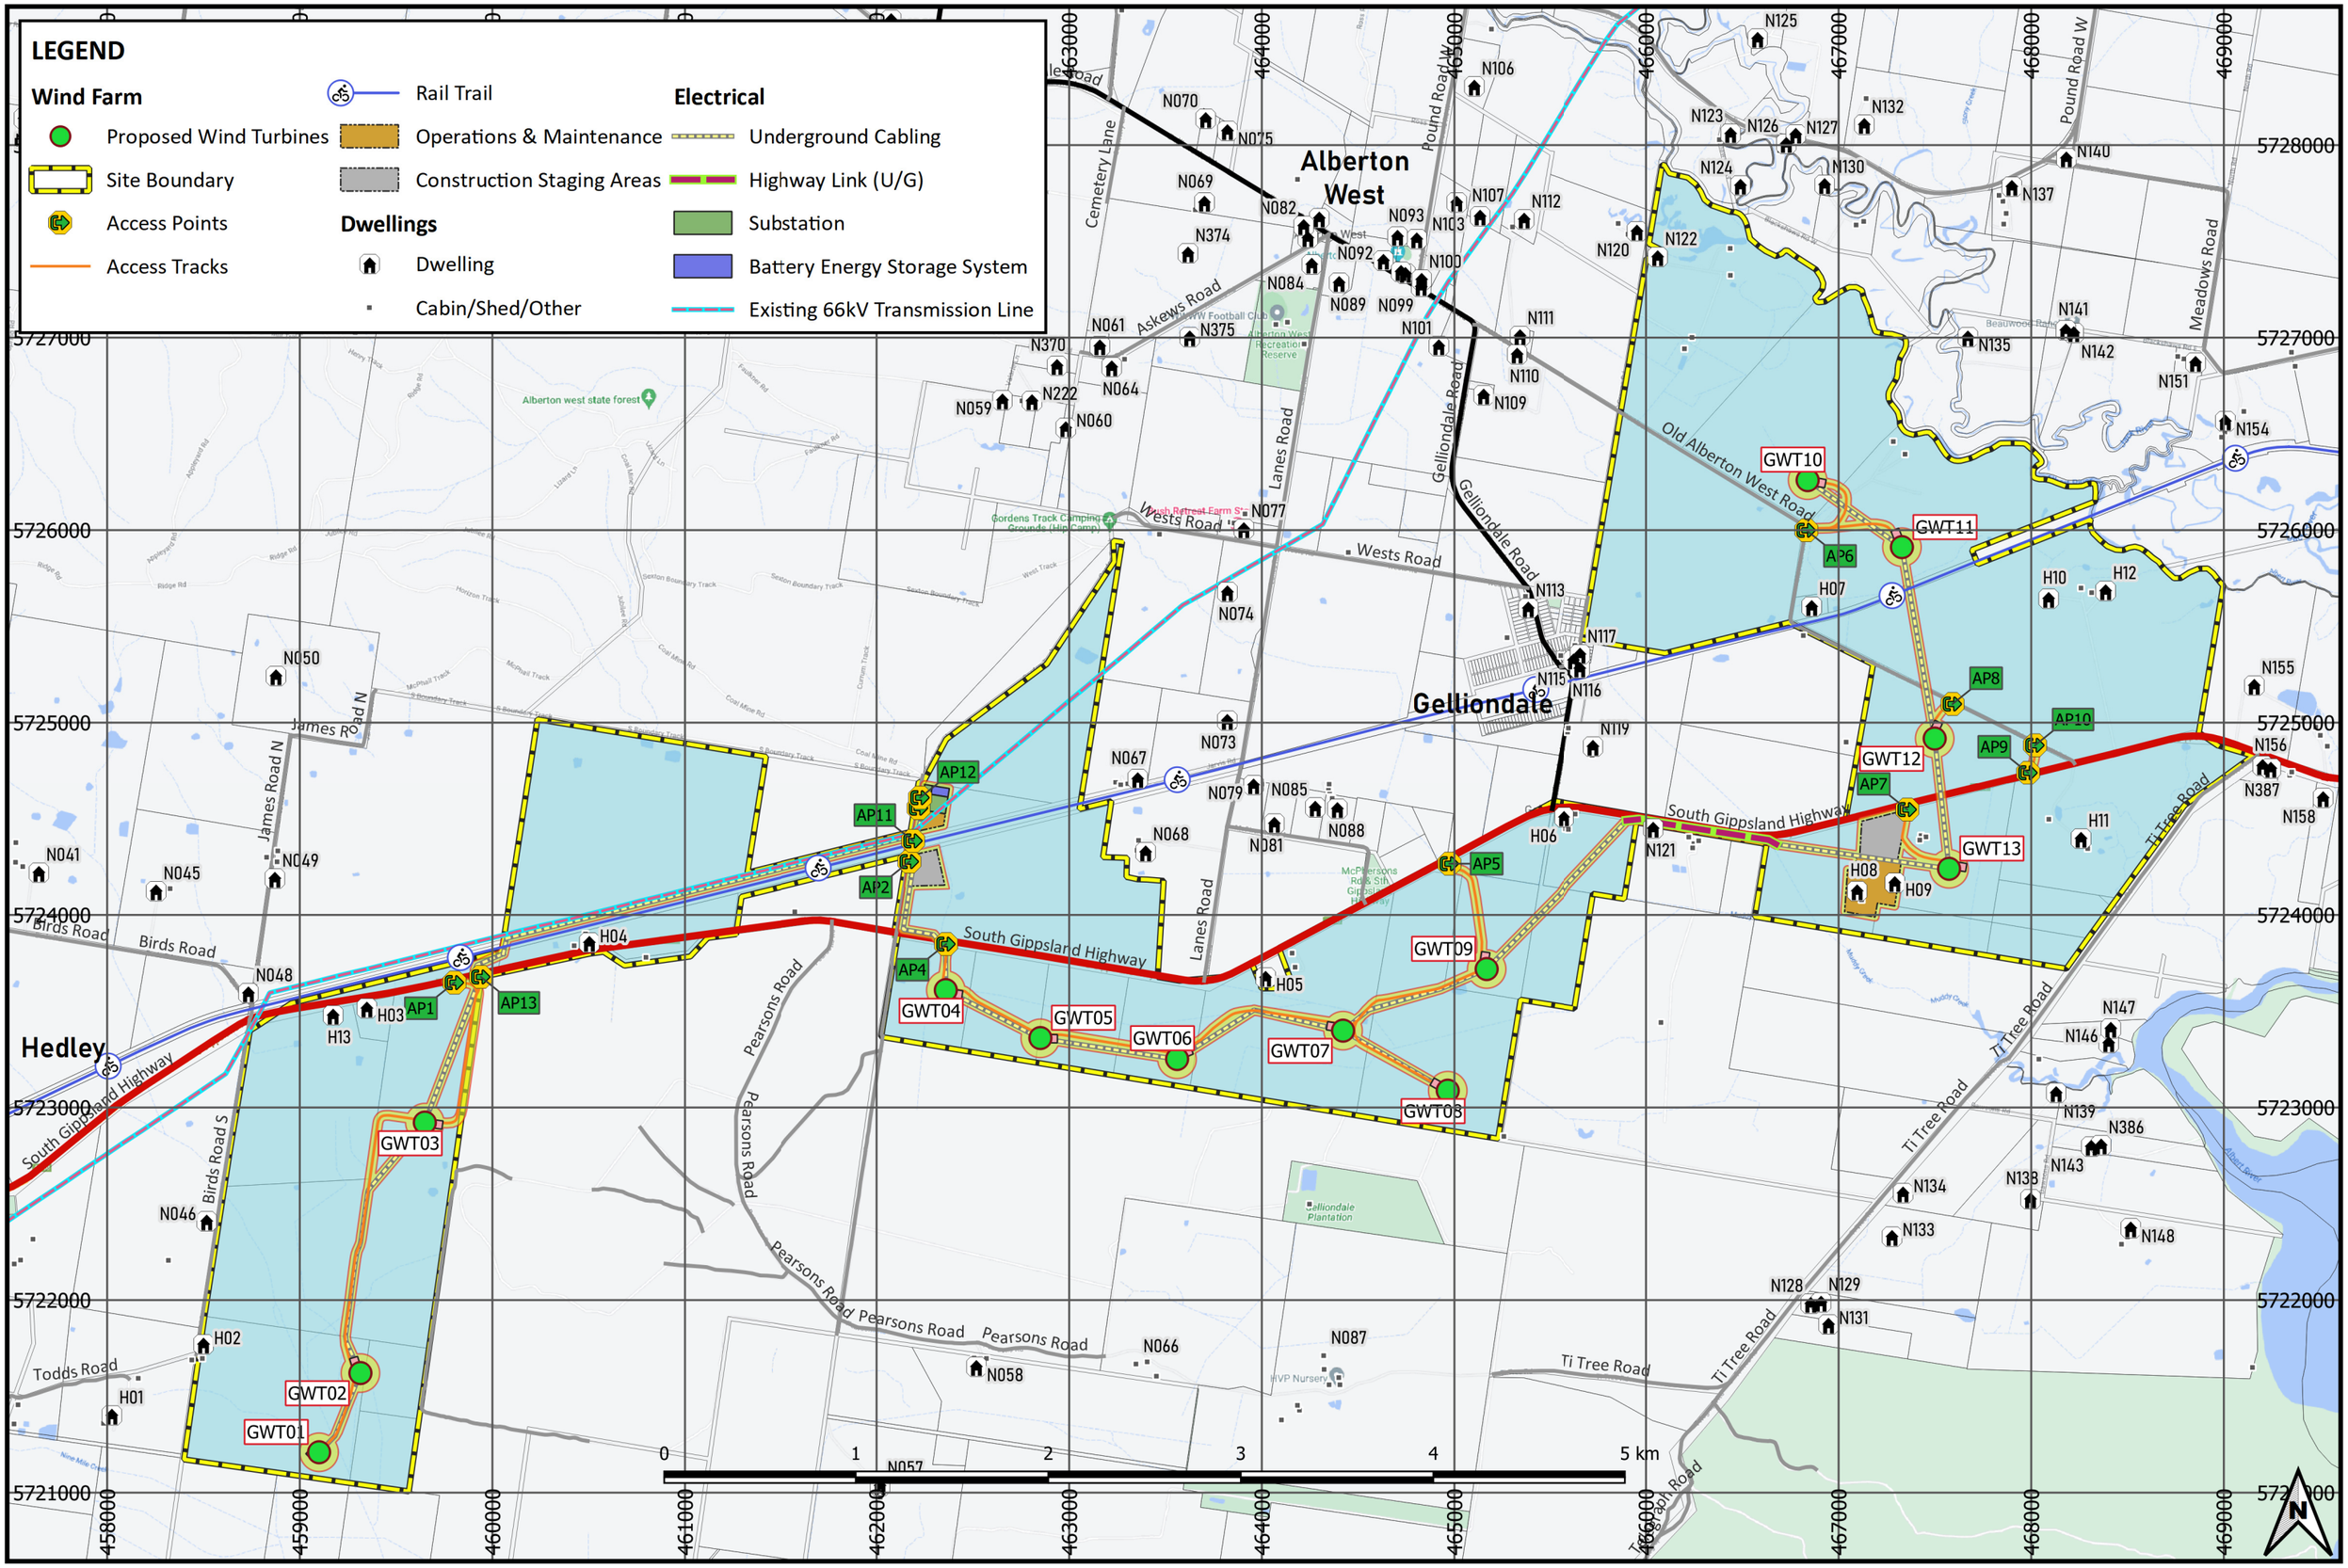

Synergy Wind

GELLIONDALE WIND FARM

Project Layout - Wind Farm Plan | May 2023

Map scale: 1:30,000 (@A3) | Coordinate system: GDA94 MGA Zone 55 | Base map: Google Maps Grey Theme | Roads data: Vicmap Transport