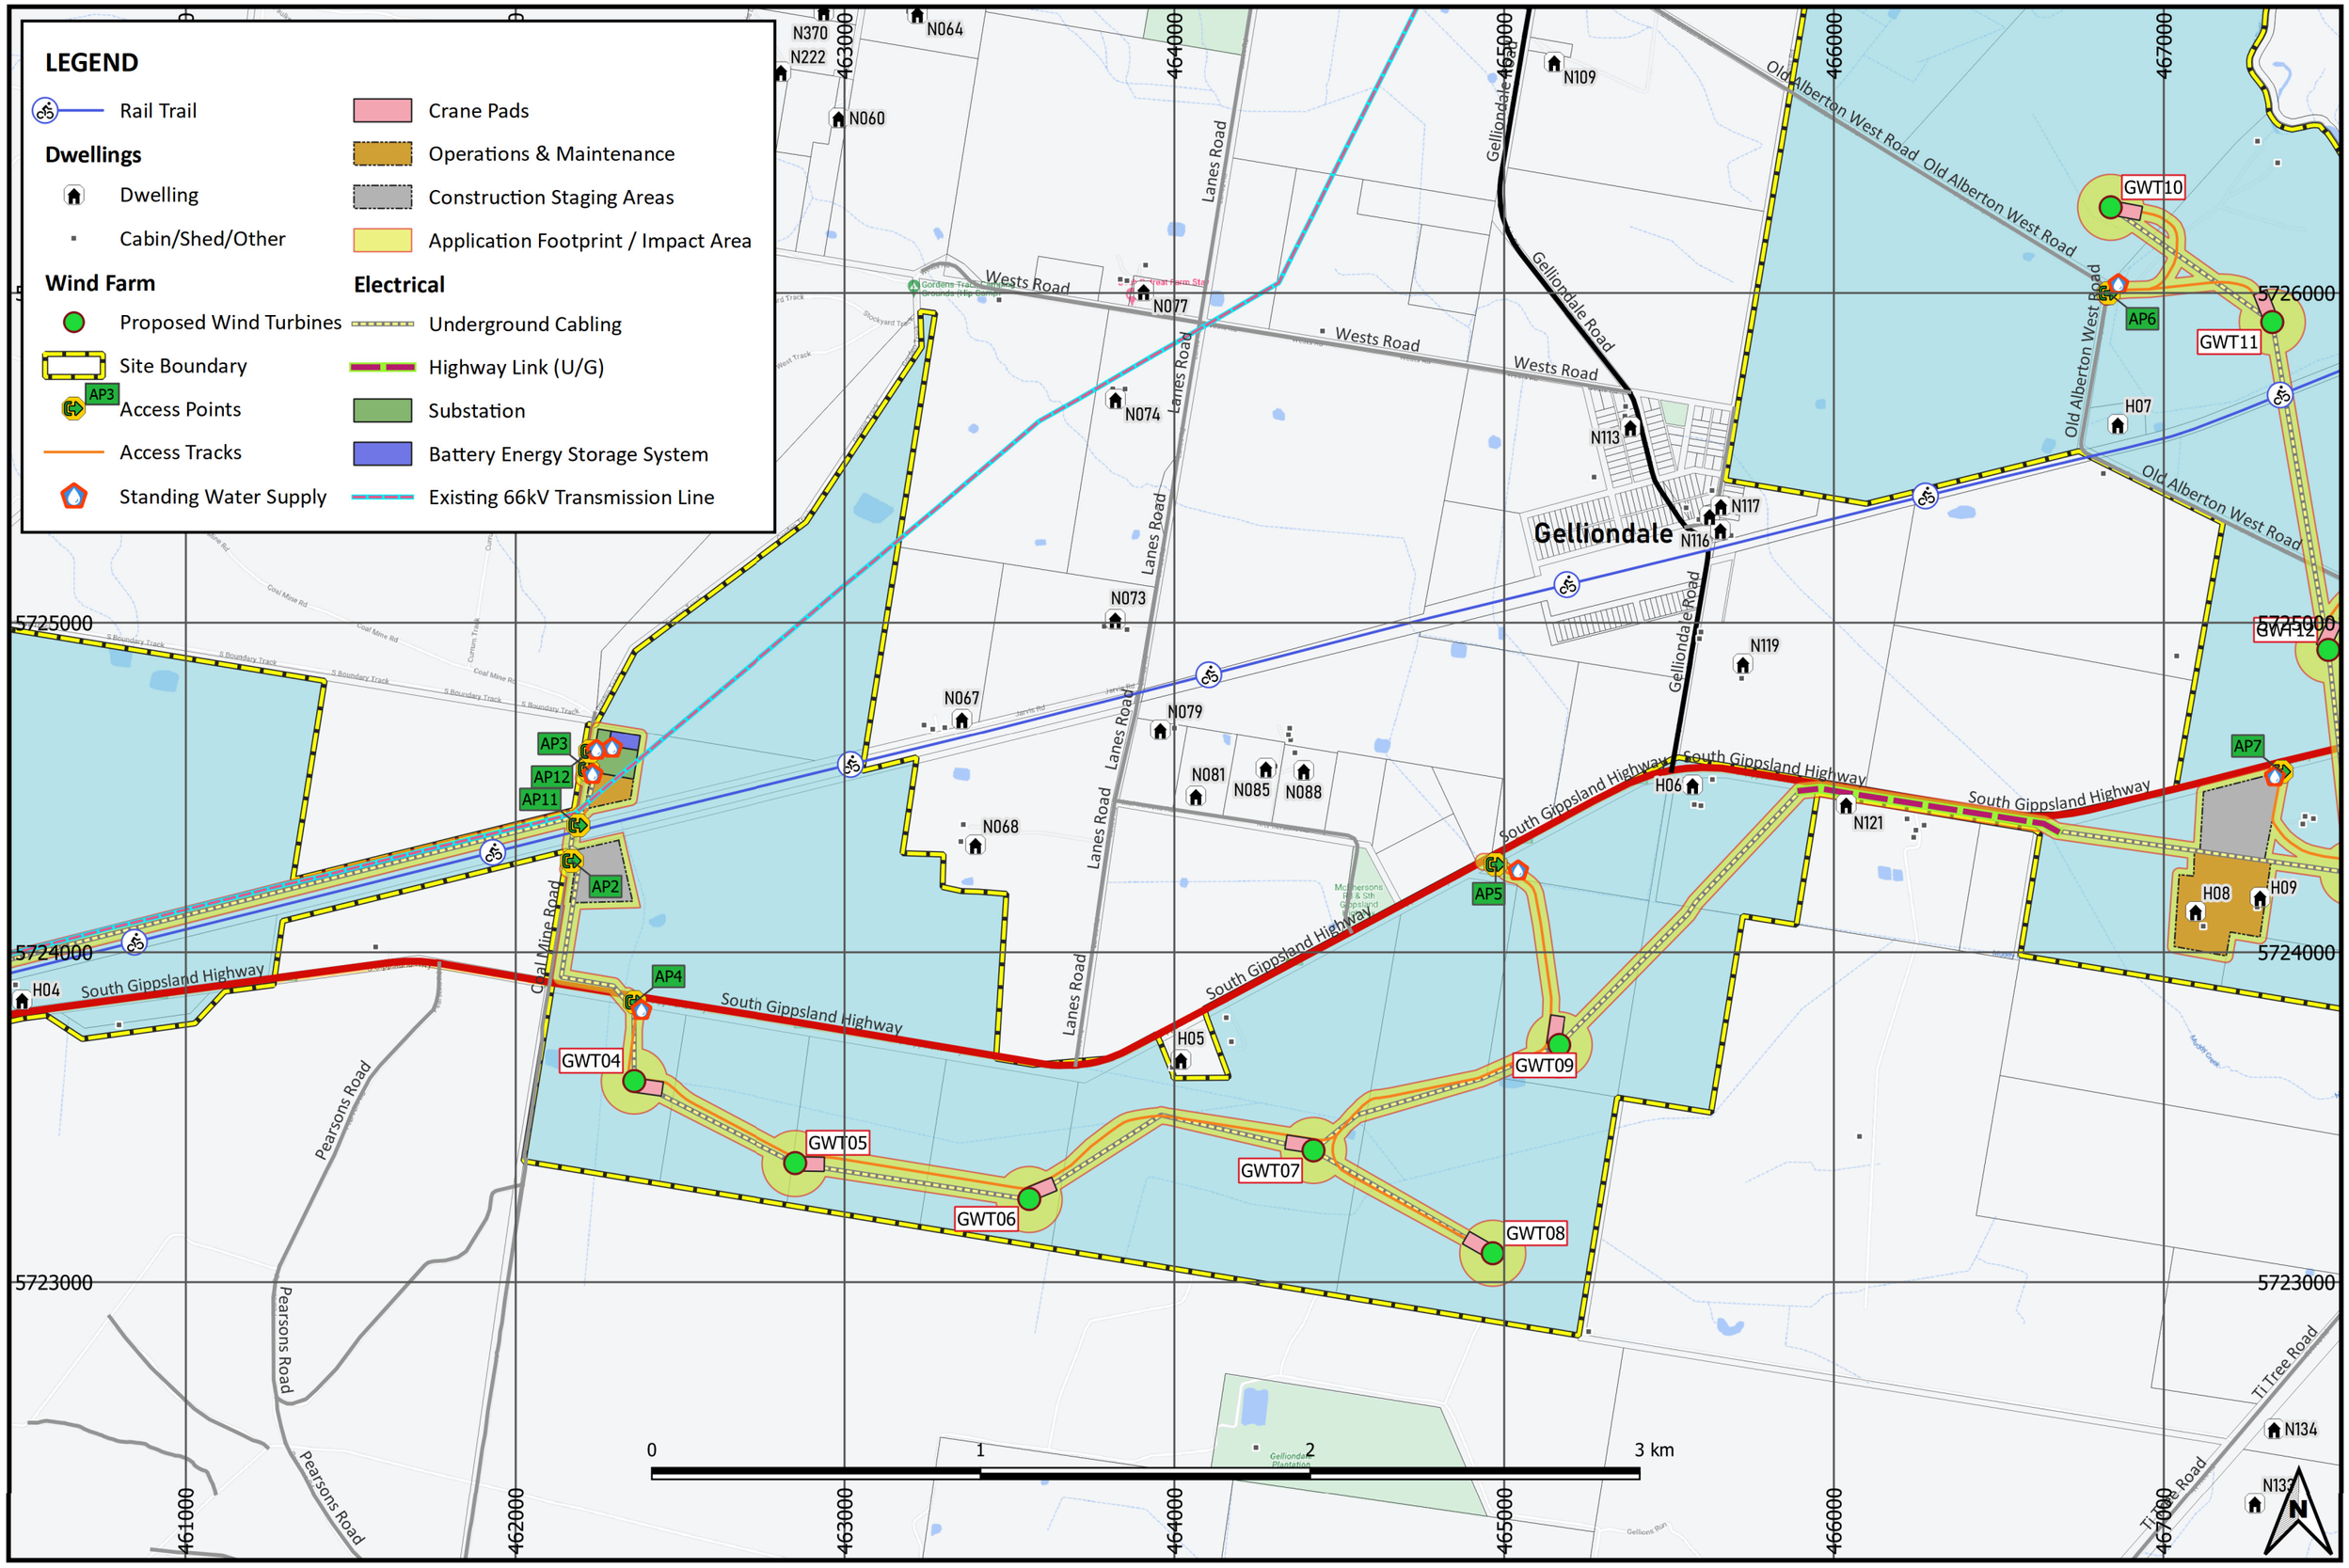

Synergy Wind

GELLIONDALE WIND FARM

Project Layout - Central Area Detail | May 2023

Map scale: 1:17,500 (@A3) | Coordinate system: GDA94 MGA Zone 55 | Base map: Google Maps Grey Theme | Roads data: Vicmap Transport